FilmL.A., Inc.
6255 W Sunset Blvd, 12th Floor
Hollywood, CA 90028
t: (213)977-8600 - f: (213)977-8601
www.filmla.com

Summary Information

Permit No: F00156822-B **Type of Permit:** FILMING **Release Date:** 10/01/2019

Production Company	FOXBURG PRODUCTIONS
Insured Company Name	FOXBURG PRODUCTIONS
Contact Phone No. 1	818-954-2249
Contact Phone No. 2	
Fax	4000 WARNER BLVD, BLDG 44
Address	CENTRAL, 2ND FLOOR BURBANK, California 91316
Production Title	THE ROOKIE #208
Type of Production	TV Drama

Producer	P Todd Coe
Director	Toa Fraser
1st AD	Taylor Phillips
Production Manager	N/A N/A
FilmL.A. Coordinator	Melissa Levine
Location Manager	George Shockley
Primary Phone	Mobile - 310-998-7672
Secondary Phone	
Location Assistant	N/A N/A
Primary Phone	Mobile - 555-555-5555
Secondary Phone	

Fees

FILMLA NON-REFUNDABLE FILM PERMIT RIDER FEE	$111.00

Total Permit Fee $111.00

Number of Locations 1

NOT A PERMIT

FilmL.A., Inc.
6255 W Sunset Blvd, 12th Floor
Hollywood, CA 90028
t: (213)977-8600 - f: (213)977-8601
www.filmla.com

Summary Information — Location

Permit Number F00156822-B
Production Company FOXBURG PRODUCTIONS
Insured Company FOXBURG PRODUCTIONS
Production Title THE ROOKIE #208

Location Manager George Shockley
Primary Phone Mobile - 310-998-7672
Secondary Phone

Location Address Laurelgrove Avenue, Ventura Blvd - Hillslope St, Los Angeles, CA 91604

Location Type Street

Prep Dates 10/1/2019 - 10/1/2019 05:00 - 06:30 1 day

Film Dates 10/1/2019 - 10/1/2019 06:30 - 20:00 1 day

Strike Dates 10/1/2019 - 10/1/2019 20:00 - 22:00

Open or Closed to the Public Open

Generic Conditions
THE CONSUMPTION OF ALCOHOLIC BEVERAGES AND THE USE OF DRUGS, INCLUDING MARIJUANA, ON LOCATION BY ANY CAST, CREW, OR INVITED GUESTS IS STRICTLY PROHIBITED.
*Certain service and personnel fees required by jurisdictional agencies are not collected by FilmL.A. Any such fees must be paid directly to the appropriate agency, and a separate invoice will be provided to the permittee.
Community Survey Obtained
Must Maintain 5' Clearance on Sidewalks/Walkways
Must maintain local/emergency access
Must post "WET PAVEMENT AHEAD" signs. Traffic officers remain until pavement is dry
No cast or crew parking on area streets
No interference with merchant activity.
No stopping or setting up in front of merchants or residents without prior approval
Notify LAPD North Hollywood Division (818) 623-4016 and comm. (213) 978-6552 1/2 hour prior to any gunfire, brandishing weapons, special effects or simulated emergency or criminal activity.
Number of uniformed officers listed on the permit is a minimum requirement. Permittee remains responsible for deploying a sufficient number of uniformed officers to provide traffic and crowd control to ensure the safety of the film crew and the public.
Traffic control must be done in accordance w/MUTCD
Traffic Officers Required
Uniformed officers shall have a copy of the film permit in their possession and are required to confirm that all traffic control signage devices are in place.

Please see attached documents
156822_FULL_LAURELGROVE_VENTURA_HILLSLOPE_FULL_CANTURA CURB (1).pdf
156822_SS_C1_VENTURA_LAURELGROVE_RHODES CURB (1).pdf
FOXBURG PRODUCTIONS George Shockley 7-2-19.pdf
#(14).pdf

Equipment on Location

Type	Quantity
5 or 10 ton trucks	4
Cast/Crew vehicles	80
Cube Trucks	4
Generator	1
Modular Units	1
Stakebed Trucks	2
Trailers	6
Vans	4

Personnel on Location

Type	Quantity
Cast	10
Crew	80
Off-Duty/Retired LAPD Officer(s)	4

NOT A PERMIT

FilmL.A., Inc.
6255 W Sunset Blvd, 12th Floor
Hollywood, CA 90028
t: (213)977-8600 - f: (213)977-8601
www.filmla.com

Summary Information — Location

Permit Number F00156822-B
Production Company FOXBURG PRODUCTIONS
Insured Company FOXBURG PRODUCTIONS
Production Title THE ROOKIE #208

Location Manager George Shockley
Primary Phone Mobile - 310-998-7672
Secondary Phone

Filming Activities Atmospheric smoke effects (water based); Camera on sticks; Emergency vehicles with flashing lights; Equipment on sidewalk, in curb lane & across street; Intermittent pedestrian control; Intermittent traffic control - 2 minutes standard; Talent in police uniforms; Wetdown; arrest scene ; police activity; steam; Camera on sticks at intersection of Ventura Blvd & Laurelgrove Ave; 1 DOG;

Jurisdiction **Political:** Los Angeles City - Council District 02 **Police:** Los Angeles Police **Fire:** Los Angeles City Department

Thomas Guide **Page:** 562 **Grid:** F5

Coordinator Note RIDER B ADDS DOG

Parking

Base Camp
Location Type : Other Location
14006 Riverside Dr, Sherman Oaks, CA, 91423

Crew Parking
Location Type : Other Location
12225 Ventura Blvd, Los Angeles, CA, 91604

Parking Notes
Catering @ 12825 Ventura Blvd, Studio City, CA 91604

NOT A PERMIT

Permit #F00156822-B

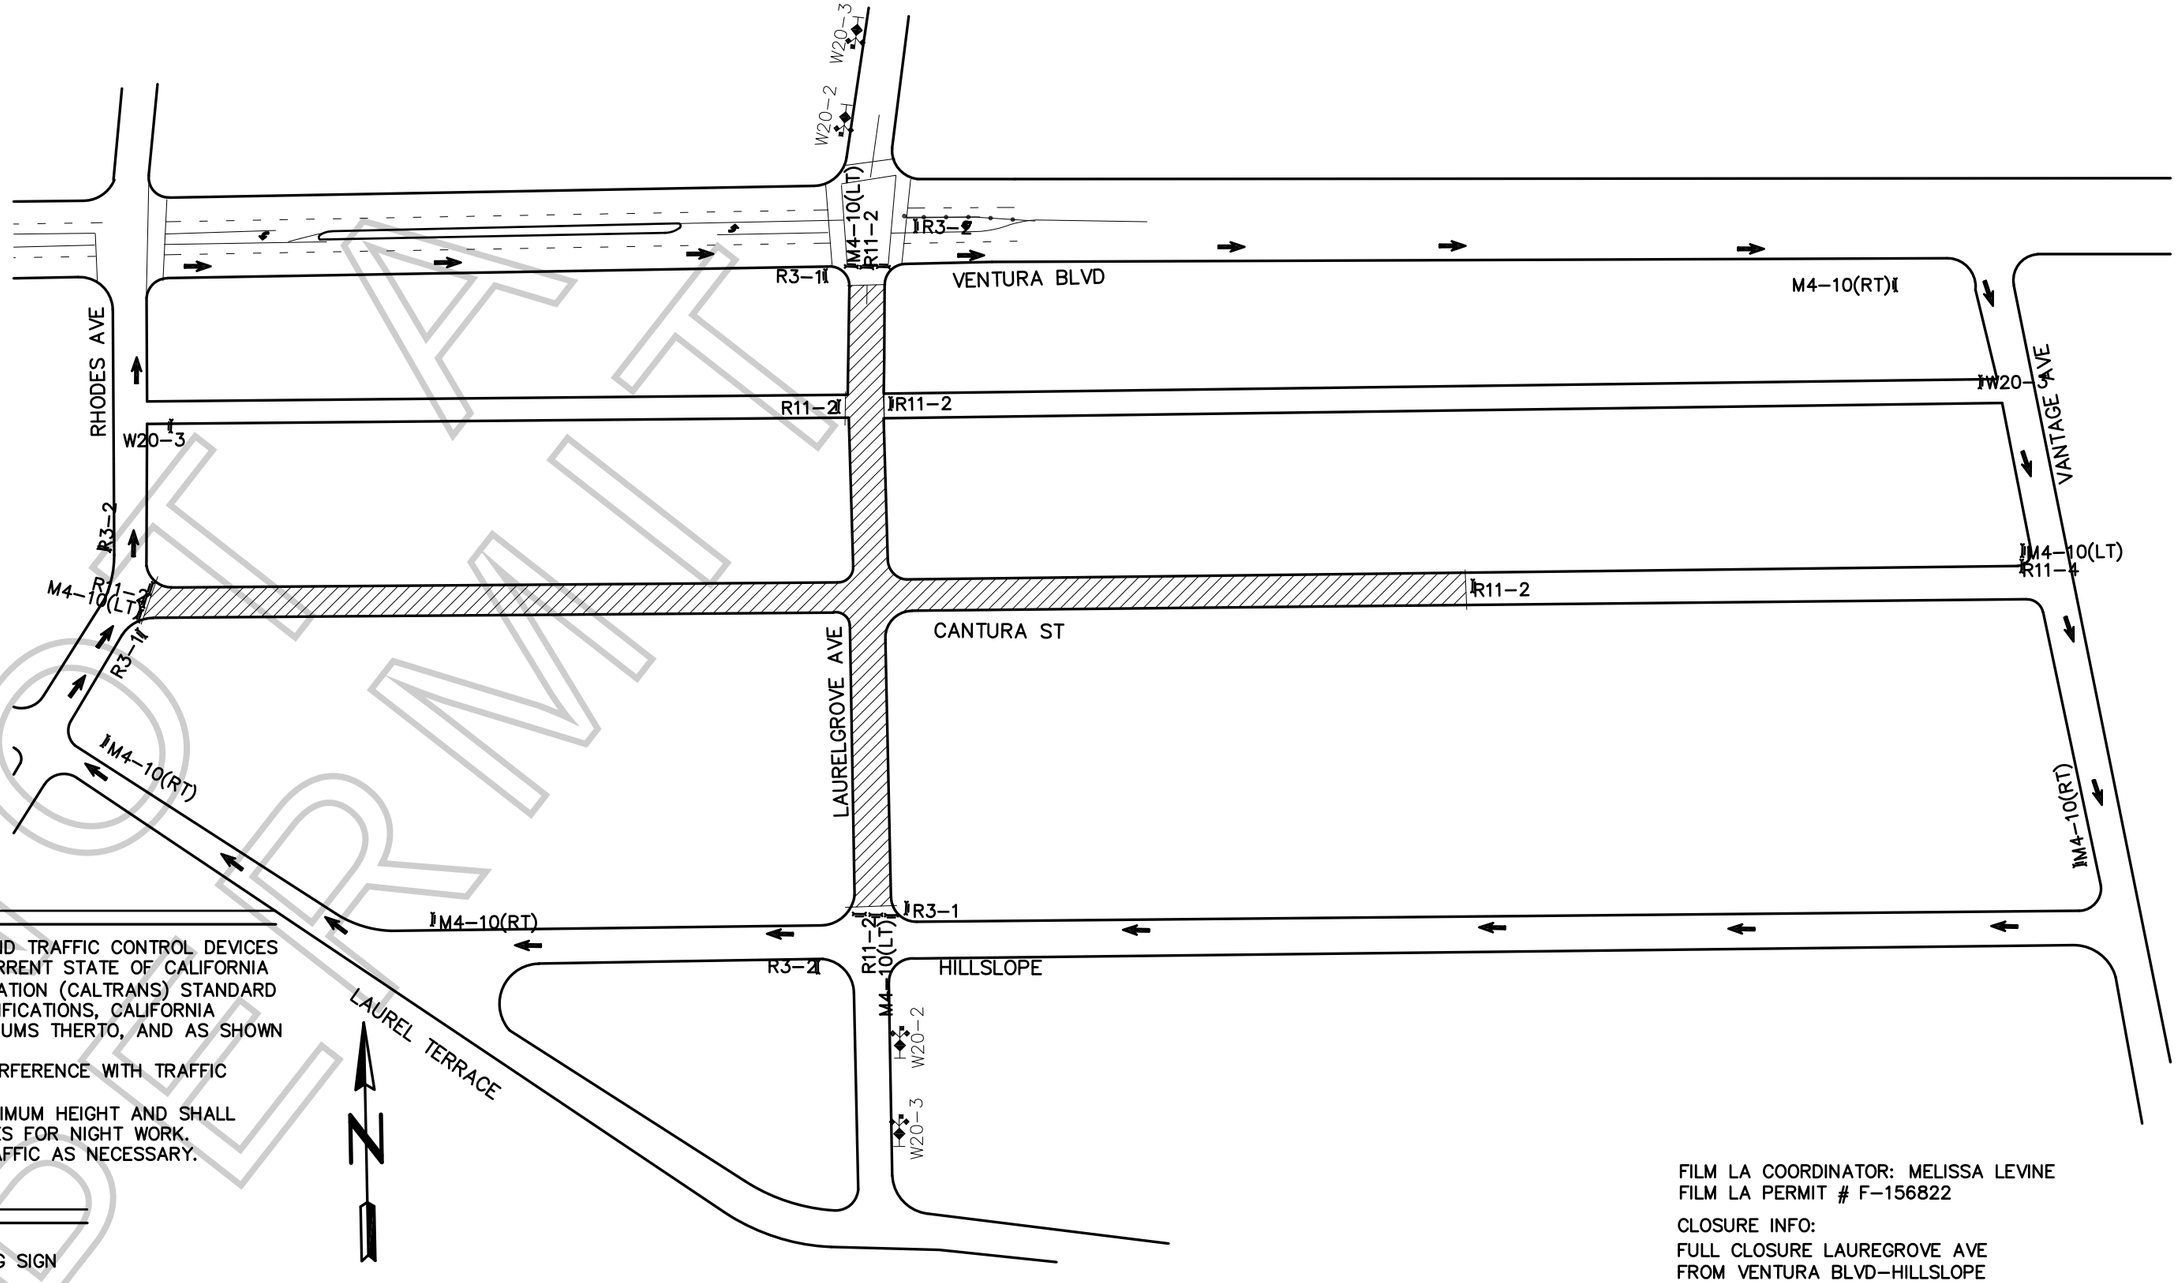

GENERAL NOTES:

1. ALL SIGNING, STRIPING, AND TRAFFIC CONTROL DEVICES SHALL CONFORM TO THE CURRENT STATE OF CALIFORNIA DEPARTMENT OF TRANSPORTATION (CALTRANS) STANDARD PLANS AND STANDARD SPECIFICATIONS, CALIFORNIA M.U.T.C.D., AND ANY ADDENDUMS THERTO, AND AS SHOWN ON THESE PLANS.
2. THERE SHALL BE NO INTERFERENCE WITH TRAFFIC SIGNALS OR CROSSWALKS.
3. CONES SHALL BE 28" MINIMUM HEIGHT AND SHALL HAVE REFLECTORIZED SLEEVES FOR NIGHT WORK.
4. POLICE SHALL DIRECT TRAFFIC AS NECESSARY.

LEGEND:

- ADVANCE WARNING SIGN
- SIGN ON TYPE I BARRICADE
- TRAFFIC CONE 28" (REFLECTIVE)
- FLASHING ARROW SIGN (FAS)
- CLOSURE/WORK AREA

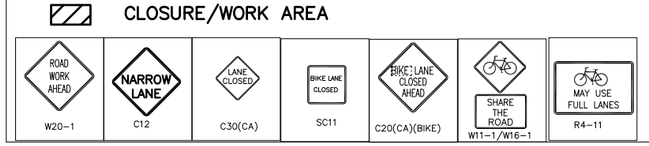

TCP DRAWN BY:
ISMAEL RODRIGUEZ
PACIFIC TRAFFIC CONTROL, INC.
323.981.0600 PH.
LIC # 944488

FILM LA COORDINATOR: MELISSA LEVINE
FILM LA PERMIT # F-156822

CLOSURE INFO:
FULL CLOSURE LAUREGROVE AVE
FROM VENTURA BLVD-HILLSLOPE

FULL CLOSURE OF CANTURA ST
FROM RHODES AVE-500' EAST OF LAURELGROVE
10/1, 0600-1900

FOXBURG PRODUCTIONS
"THE ROOKIE"
LOCATIONS CONTACT:
CHRIS AGNEW 323.260.4777(4PPS)

PERMIT

Permit #F00156822-B

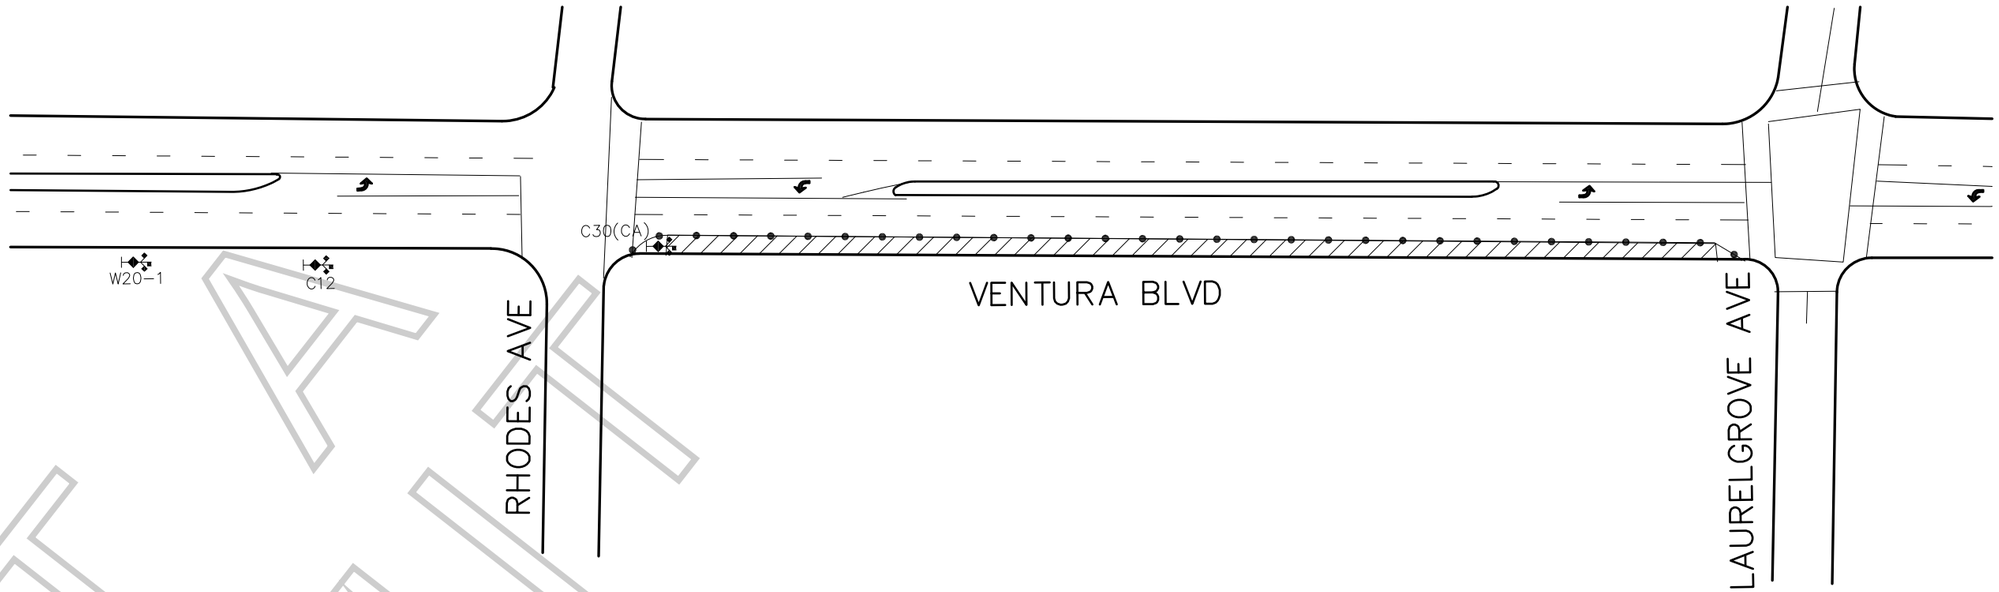

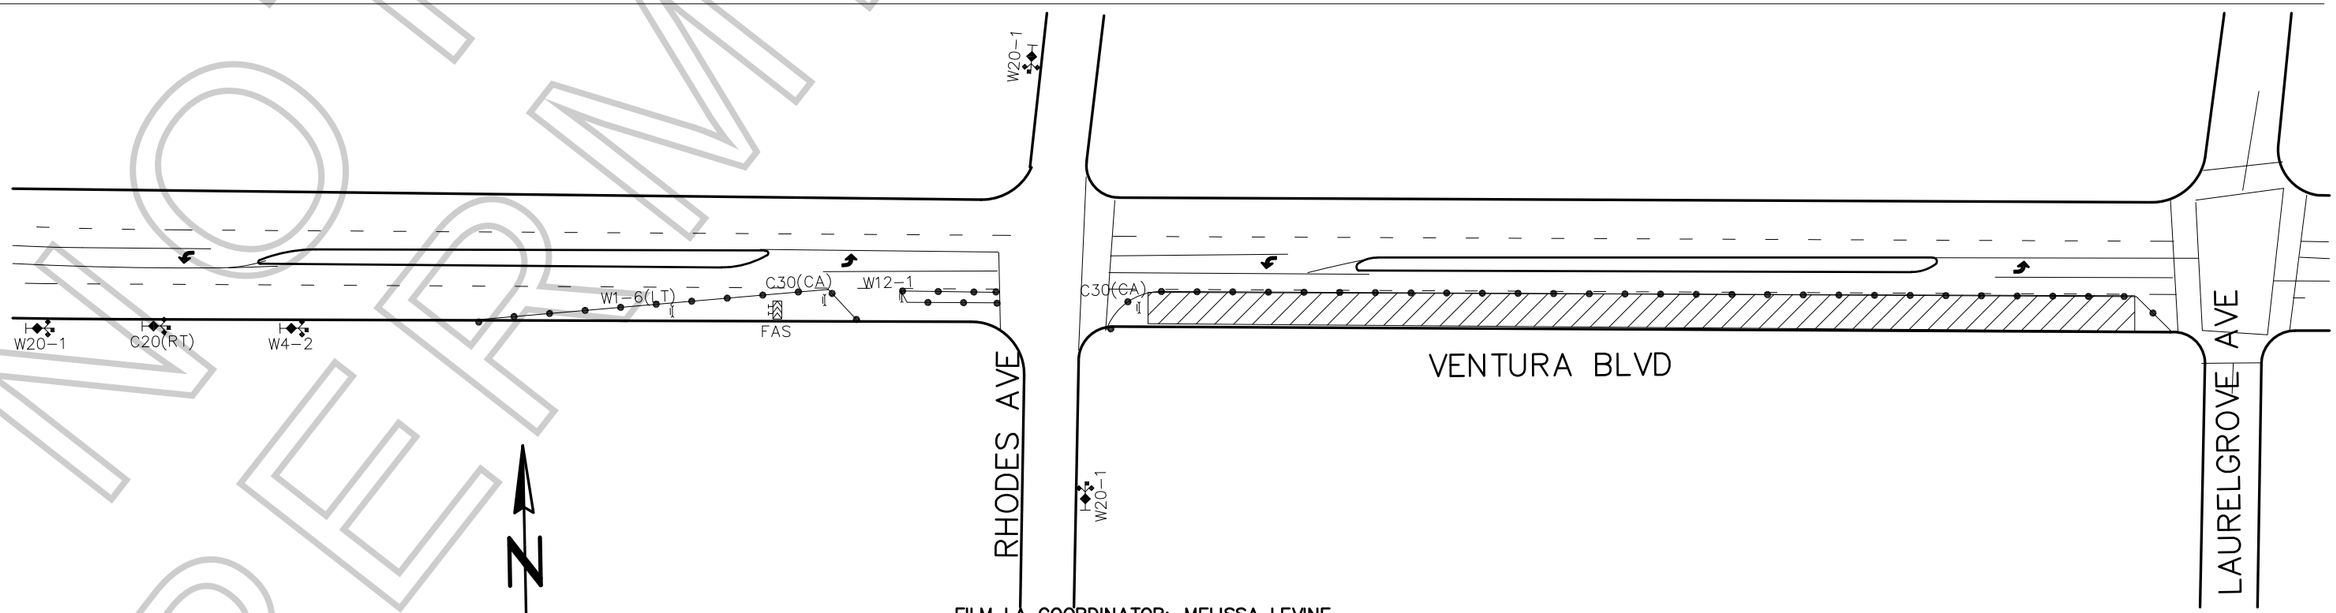

LEGEND:

- ADVANCE WARNING SIGN
- SIGN ON TYPE I BARRICADE
- TRAFFIC CONE 28" (REFLECTIVE)
- FLASHING ARROW SIGN (FAS)
- CLOSURE/WORK AREA

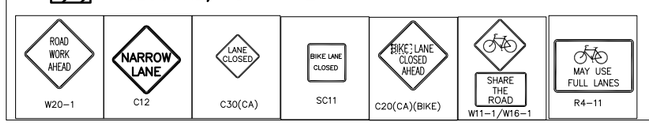

FILM LA COORDINATOR: MELISSA LEVINE
FILM LA PERMIT # F-156822

CLOSURE INFO:

S/S CURB LANE OF VENTURA BLVD
FROM LAURELGROVE AVE-RHODES AVE
10/1, 0500-2200

S/S CURB AND LANE OF VENTURA BLVD
FROM LAURELGROVE AVE-RHODES AVE
10/1, 1000-1500

FOXBURG PRODUCTIONS
"THE ROOKIE"
LOCATIONS CONTACT:
CHRIS AGNEW 323.260.4777(4PPS)

TCP DRAWN BY:
ISMAEL RODRIGUEZ
PACIFIC TRAFFIC CONTROL, INC.
323.981.0600 PH.
LIC # 944488

GENERAL NOTES:

1. ALL SIGNING, STRIPING, AND TRAFFIC CONTROL DEVICES SHALL CONFORM TO THE CURRENT STATE OF CALIFORNIA DEPARTMENT OF TRANSPORTATION (CALTRANS) STANDARD PLANS AND STANDARD SPECIFICATIONS, CALIFORNIA M.U.T.C.D., AND ANY ADDENDUMS THERTO, AND AS SHOWN ON THESE PLANS.
2. THERE SHALL BE NO INTERFERENCE WITH TRAFFIC SIGNALS OR CROSSWALKS.
3. CONES SHALL BE 28" MINIMUM HEIGHT AND SHALL HAVE REFLECTORIZED SLEEVES FOR NIGHT WORK.
4. POLICE SHALL DIRECT TRAFFIC AS NECESSARY.

NOT A PERMIT

Appointment of Pacific Production Services
As Authorized Agent and Representative

I certify that I am a representative of Foxburg Productions ("Principal") and am authorized to enter into binding contractual agreements on its behalf. I further certify that I am authorized by Principal to appoint other representatives and agents for Principal and to give such representatives and agents authority to enter into and bind Principal to agreements relating to the issuance of and compliance with location film (e.g. theatrical, television, commercial and other motion. picture filming) and still photographic permits, including the permits themselves and any riders to such permits. Acting on behalf of Principal in my capacity as its authorized representative, I appoint Pacific Production Services and it employees and agents ("PPS") as Principal's authorized representatives and agents to apply for location film (e.g. theatrical, television, commercial and other motion. picture filming) and still photographic permits on behalf of Principal through FilmLA, Inc. for any city, county or through any other jurisdictions where FilmLA, Inc. operates, to negotiate, discuss, accept, modify, agree to and bind Principal to the terms and conditions of such permits (including all restrictions and/or community guidelines applicable to any such permit); and to execute such permits on behalf of Principal. Principal understands, acknowledges and agrees that it (and/or its insurer) remains responsible and liable for all obligations imposed by or incidental to any permit or rider issued to Principal signed by any employee or agent of (including any coordinator, runner or messenger used by) PPS. Principal further agrees to comply with the terms and conditions of any such permits and hereby appoints PPS as an authorized representative to facilitate compliance with such terms and conditions following issuance of any such permits and to enter into agreements for Principal with respect thereto. Any person, agency, entity, or organization (including FilmLA, Inc. and any city, county or other jurisdictions where FilmLA, Inc. operates) may rely upon this appointment and need not obtain further authorization for any act described herein. An original or faxed copy of this appointment shall be sufficient, and may be treated as an original for your purposes. The appointment may be revoked by Principal at any time in writing delivered to FilmLA, Inc., but in any case shall expire one (1) year from the date of execution set forth below.

I declare under penalty of perjury under the laws of the State of California that I am authorized to appoint PPS as agent for Principal, and based upon that authority I hereby appoint PPS as Principal's agent as set forth herein.

Date: 7-2-2019

George W Shockley III

Representative's Signature

George Shockley

Representative's Name (Please Print)

Location Manager

Representative's Title (Please Print)

Foxburg Productions

Name of Principal (i.e. company name) (Please Print)

4000 Warner Blvd., Bldg 44, 2nd Flr

BURBANK, CA, 91316

Principal's Mailing Address (Please Print)

818-954-2249

Principal's Phone Number (Please Print)

Pacific Production Services
Eric Nichols, President
1481 E. 4th Street
Los Angeles, CA 90033
Ph: 323-260-4777 Fx: 323-415-6180